
PLATE Nº24.

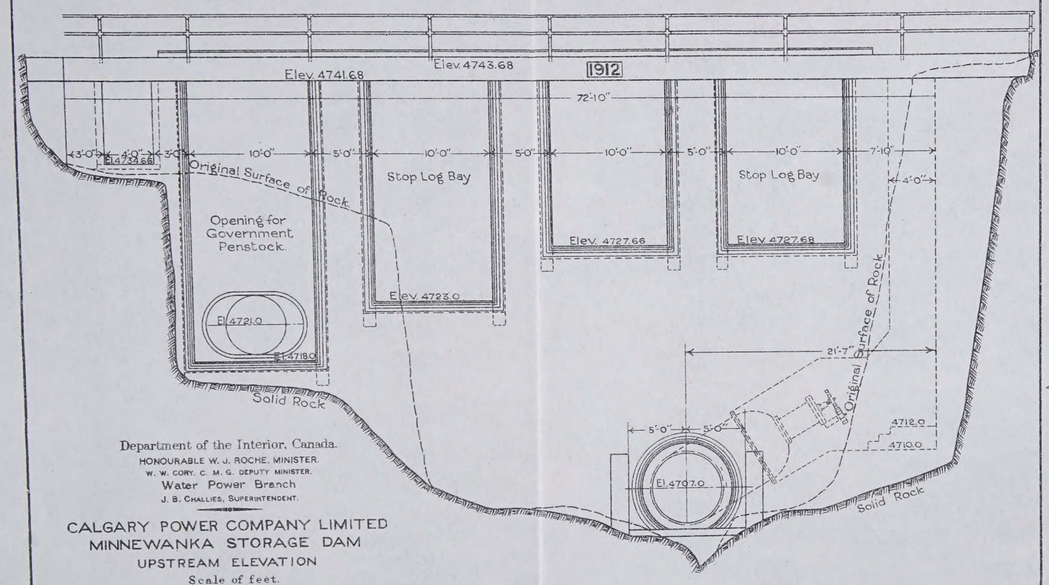


Department of the Interior, Canada.
HONOURABLE W. J. ROCHE, MINISTER.
W. W. CORY, C. M. G. DEPUTY MINISTER.
Water Power Branch
J. B. CHALLIES, SUPERINTENDENT.

CALGARY POWER COMPANY LIMITED
MINNEWANKA STORAGE DAM
UPSTREAM ELEVATION
Scale of feet.

5 4 3 2 1 0 5 10 15

PLATE Nº25.

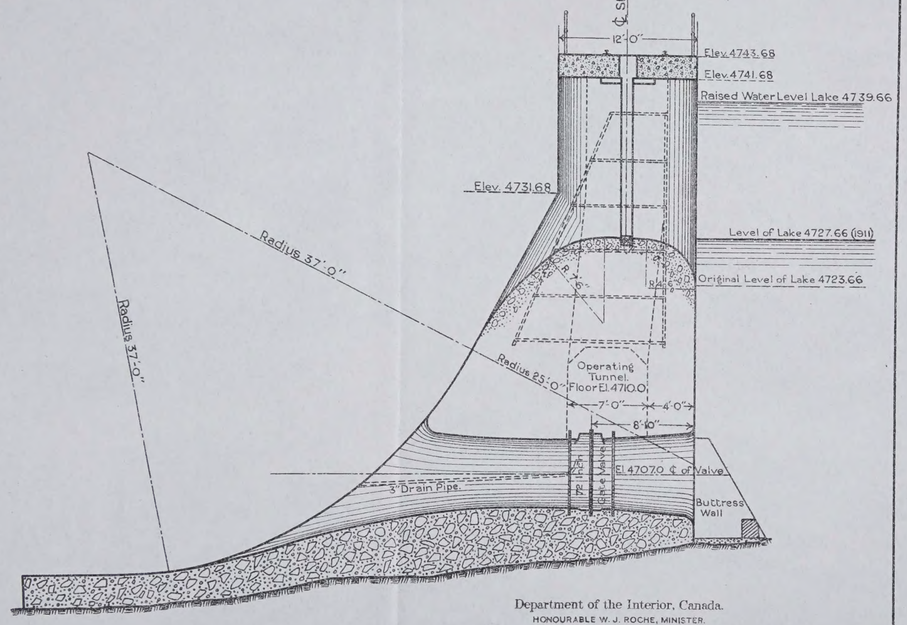


Department of the Interior, Canada.
HONOURABLE W. J. ROCHE, MINISTER.
W. W. CORY, C. M. G. DEPUTY MINISTER.
Water Power Branch
J. B. CHALLIES, SUPERINTENDENT.

CALGARY POWER COMPANY LIMITED
MINNEWANKA STORAGE DAM
SECTION OF DAM.
Scale of feet.

5 4 3 2 1 0 5 10 15

PLATE Nº23.

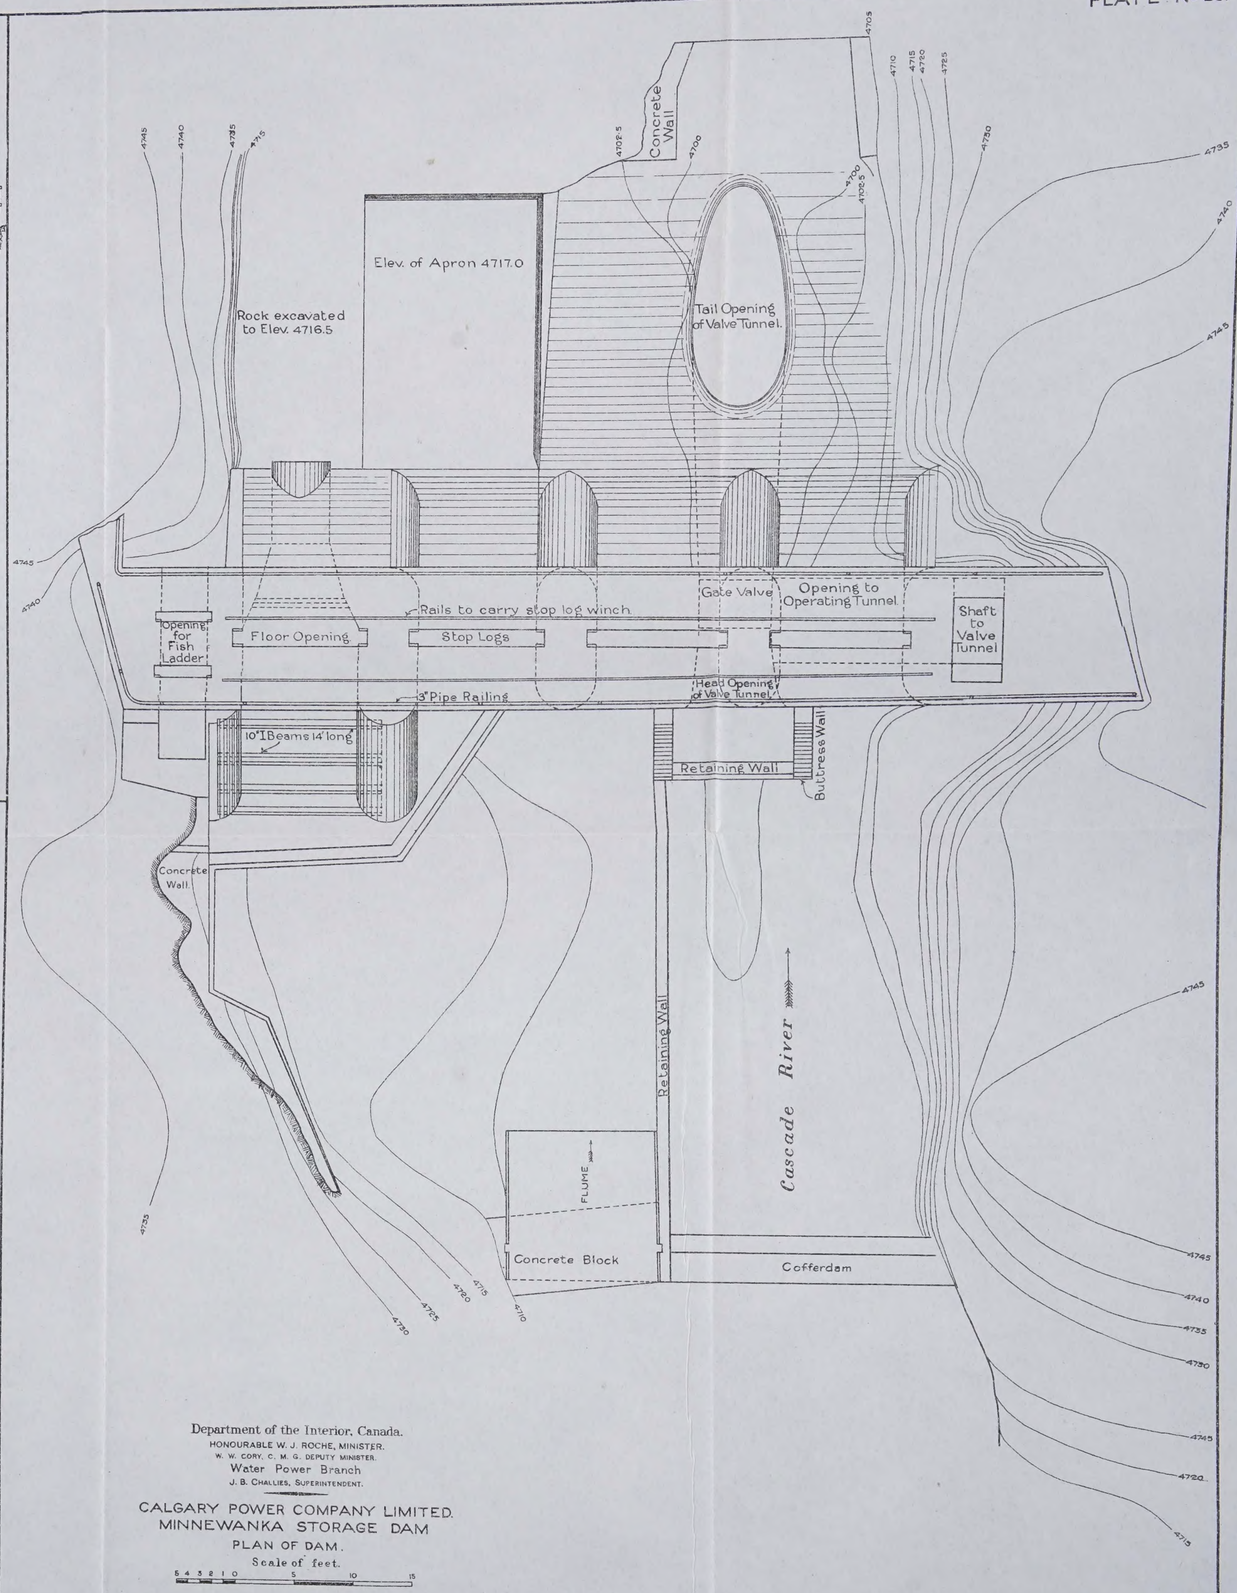


Department of the Interior, Canada.
HONOURABLE W. J. ROCHE, MINISTER.
W. W. CORY, C. M. G. DEPUTY MINISTER.
Water Power Branch
J. B. CHALLIES, SUPERINTENDENT.

CALGARY POWER COMPANY LIMITED.
MINNEWANKA STORAGE DAM
PLAN OF DAM.
Scale of feet.

5 4 3 2 1 0 5 10 15

PLATE Nº24.

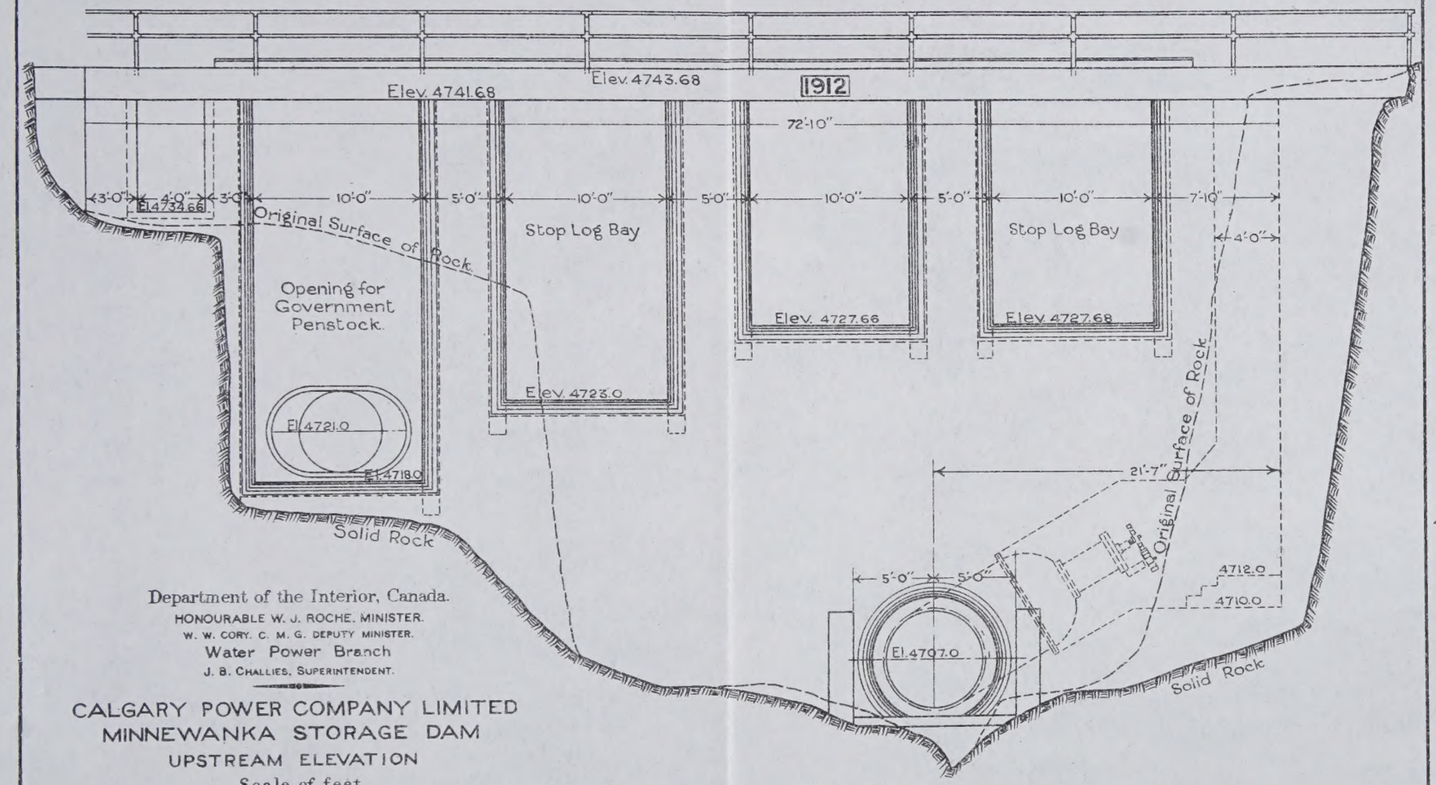

Department of the Interior, Canada.
HONOURABLE W. J. ROCHE, MINISTER.
W. W. CORY, C. M. G. DEPUTY MINISTER.
Water Power Branch
J. B. CHALLIES, SUPERINTENDENT.

CALGARY POWER COMPANY LIMITED
MINNEWANKA STORAGE DAM
UPSTREAM ELEVATION
Scale of feet.
5 4 3 2 1 0 5 10 15

PLATE Nº25.

PLATE Nº 24.

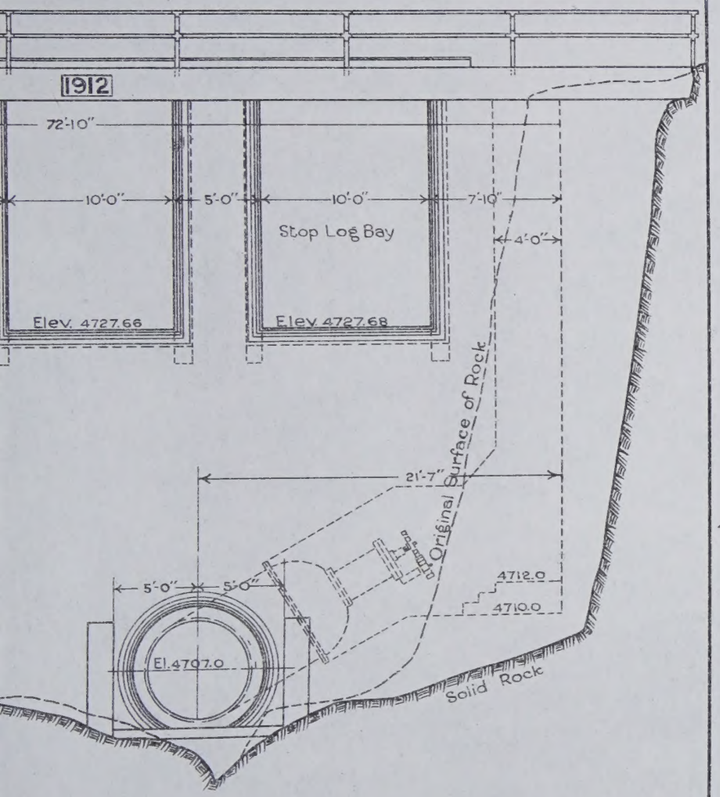


PLATE Nº 25.

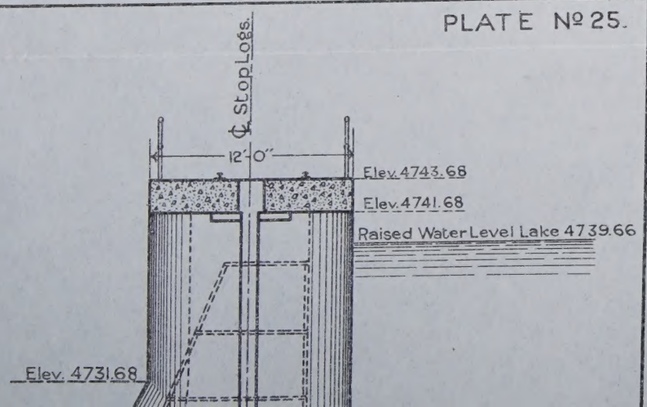


PLATE Nº 23.


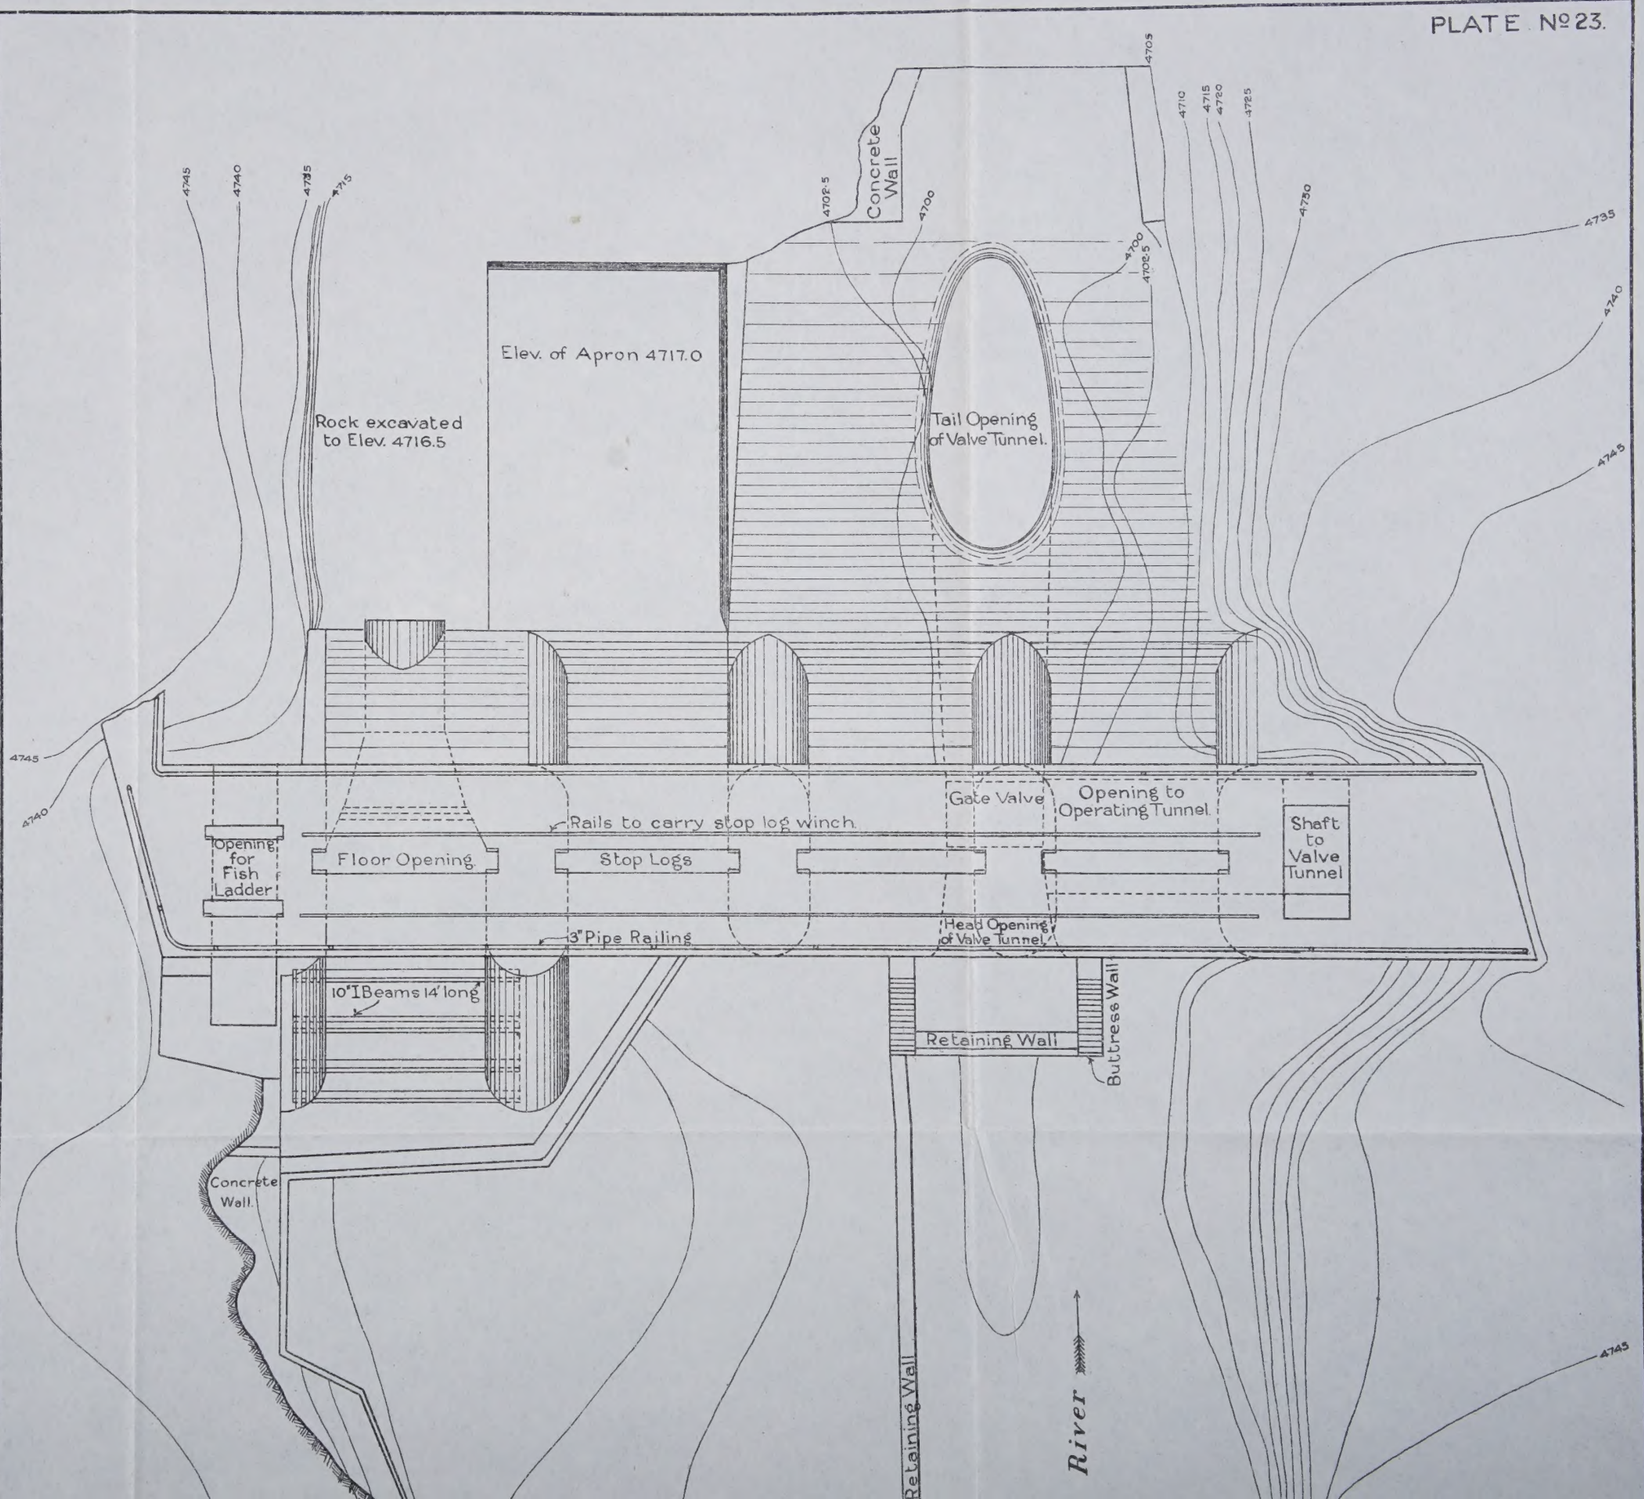



PLATE Nº 25.

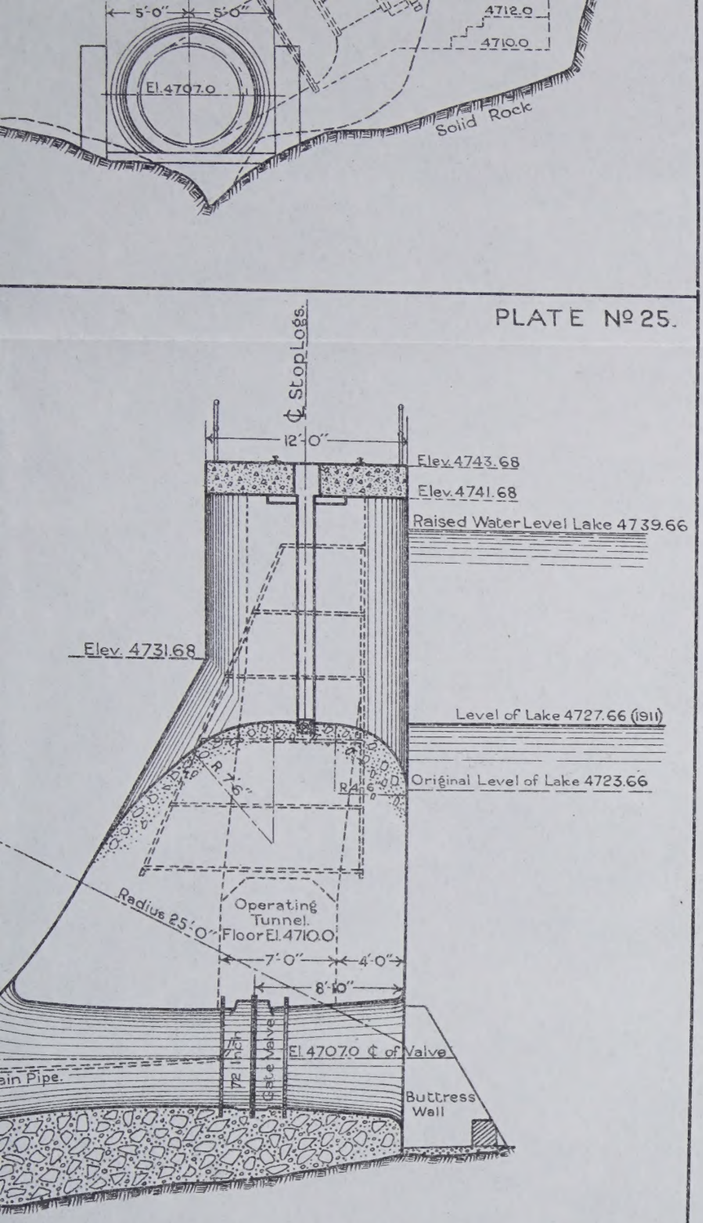

Department of the Interior, Canada.
HONOURABLE W. J. ROCHE, MINISTER.
W. W. CORY, C. M. G. DEPUTY MINISTER.
Water Power Branch
J. B. CHALLIES, SUPERINTENDENT.

CALGARY POWER COMPANY LIMITED
MINNEWANKA STORAGE DAM
SECTION OF DAM.
Scale of feet.

5 4 3 2 1 0 5 10 15

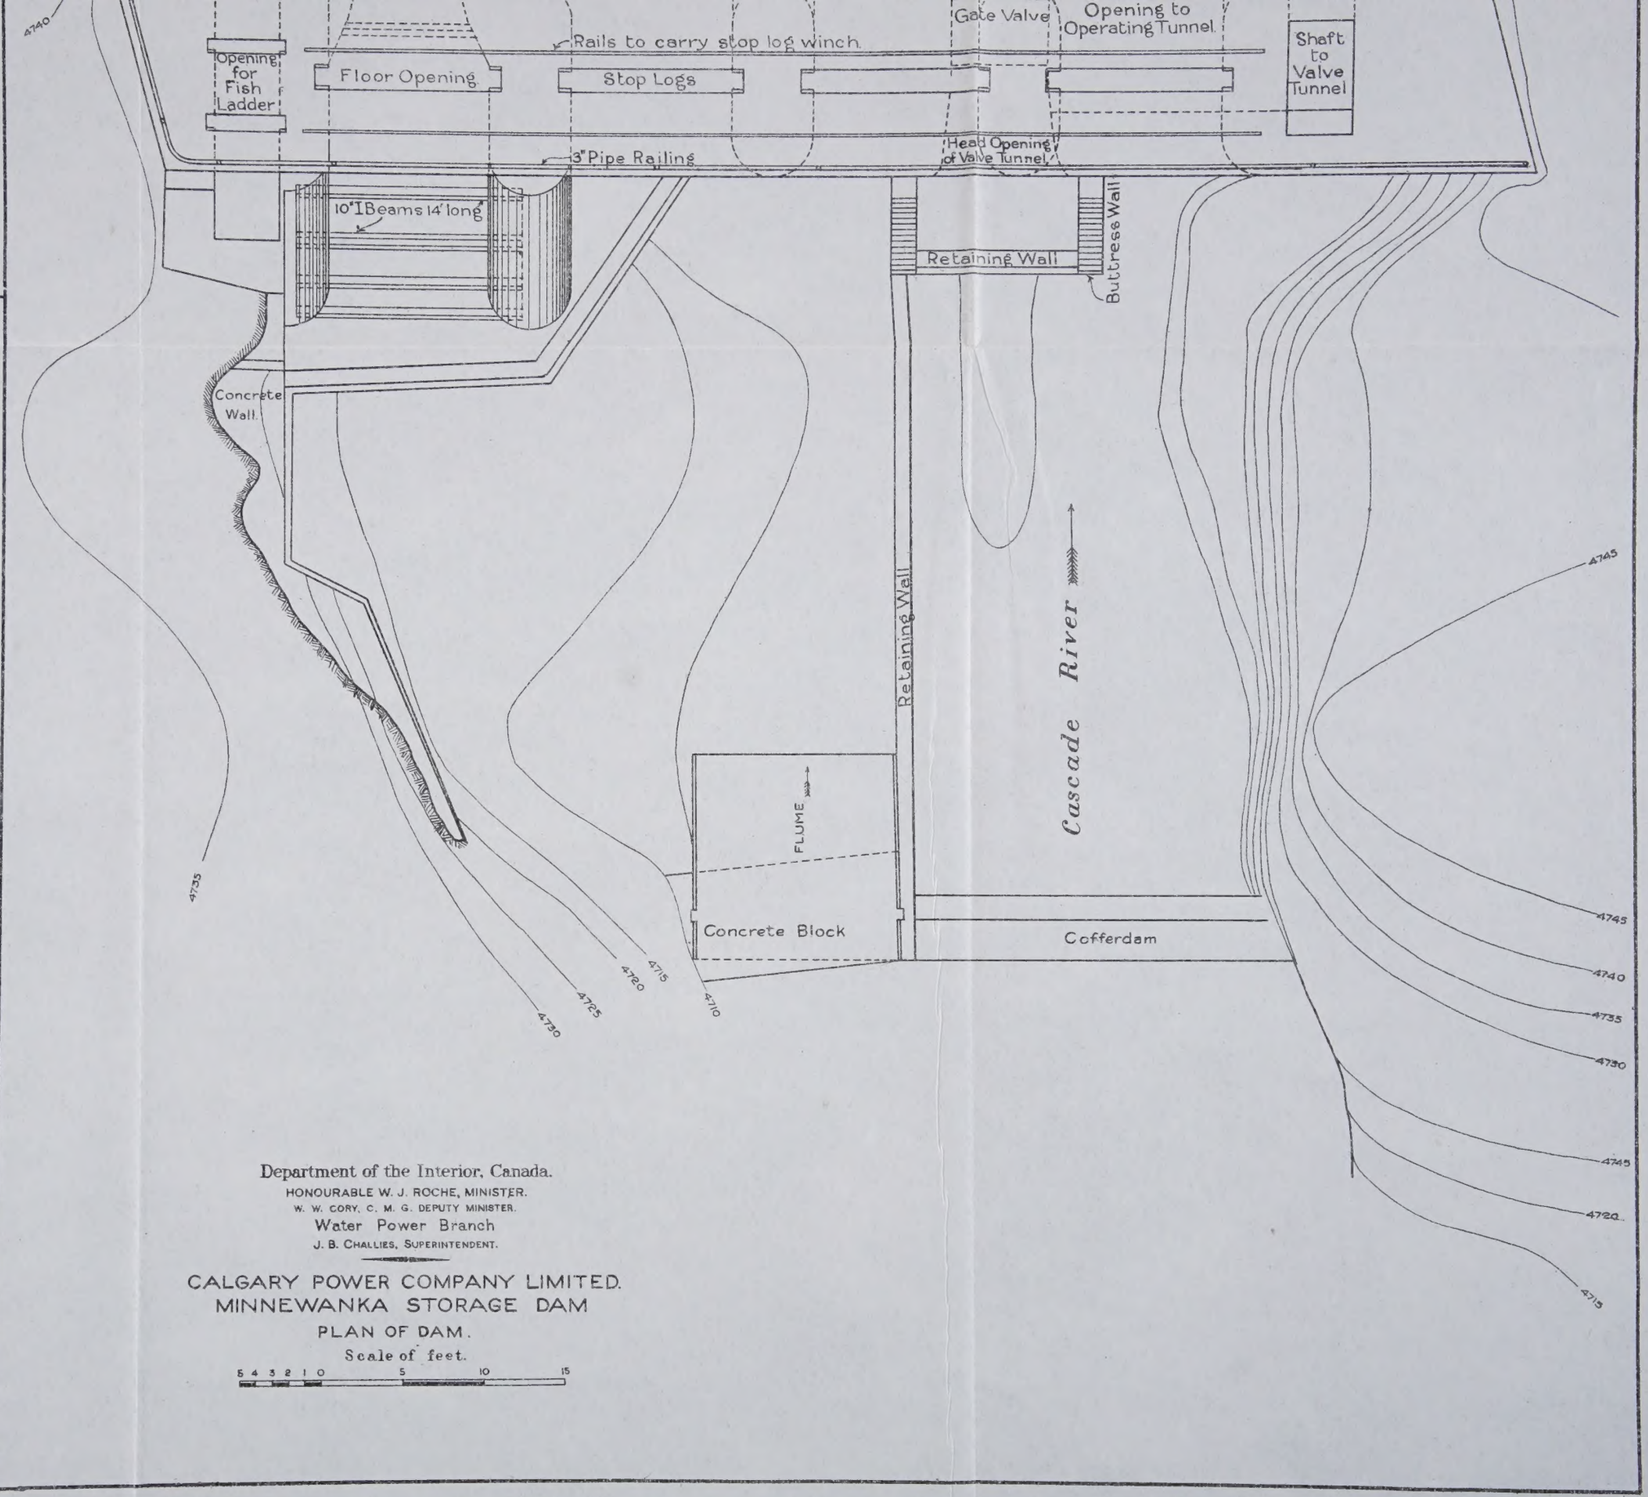


Department of the Interior, Canada.
HONOURABLE W. J. ROCHE, MINISTER.
W. W. CORY, C. M. G. DEPUTY MINISTER.
Water Power Branch
J. B. CHALLIES, SUPERINTENDENT.

CALGARY POWER COMPANY LIMITED.
MINNEWANKA STORAGE DAM
PLAN OF DAM.
Scale of feet.

5 4 3 2 1 0 5 10 15

PLATE Nº 25.

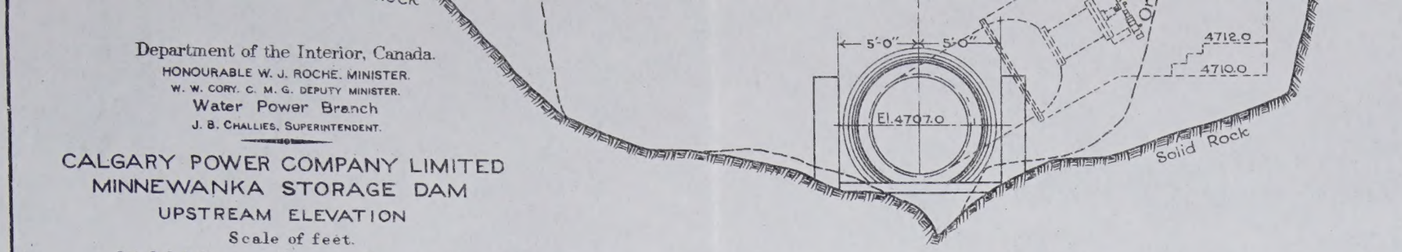


Department of the Interior, Canada.
HONOURABLE W. J. ROCHE, MINISTER.
W. W. CORY, C. M. G. DEPUTY MINISTER.
Water Power Branch
J. B. CHALLIES, SUPERINTENDENT.

CALGARY POWER COMPANY LIMITED
MINNEWANKA STORAGE DAM
UPSTREAM ELEVATION
Scale of feet.




Department of the Interior, Canada.
HONOURABLE W. J. ROCHE, MINISTER.
W. W. CORY, C. M. G. DEPUTY MINISTER.
Water Power Branch
J. B. CHALLIES, SUPERINTENDENT.


CALGARY POWER COMPANY LIMITED
MINNEWANKA STORAGE DAM
SECTION OF DAM.
Scale of feet.

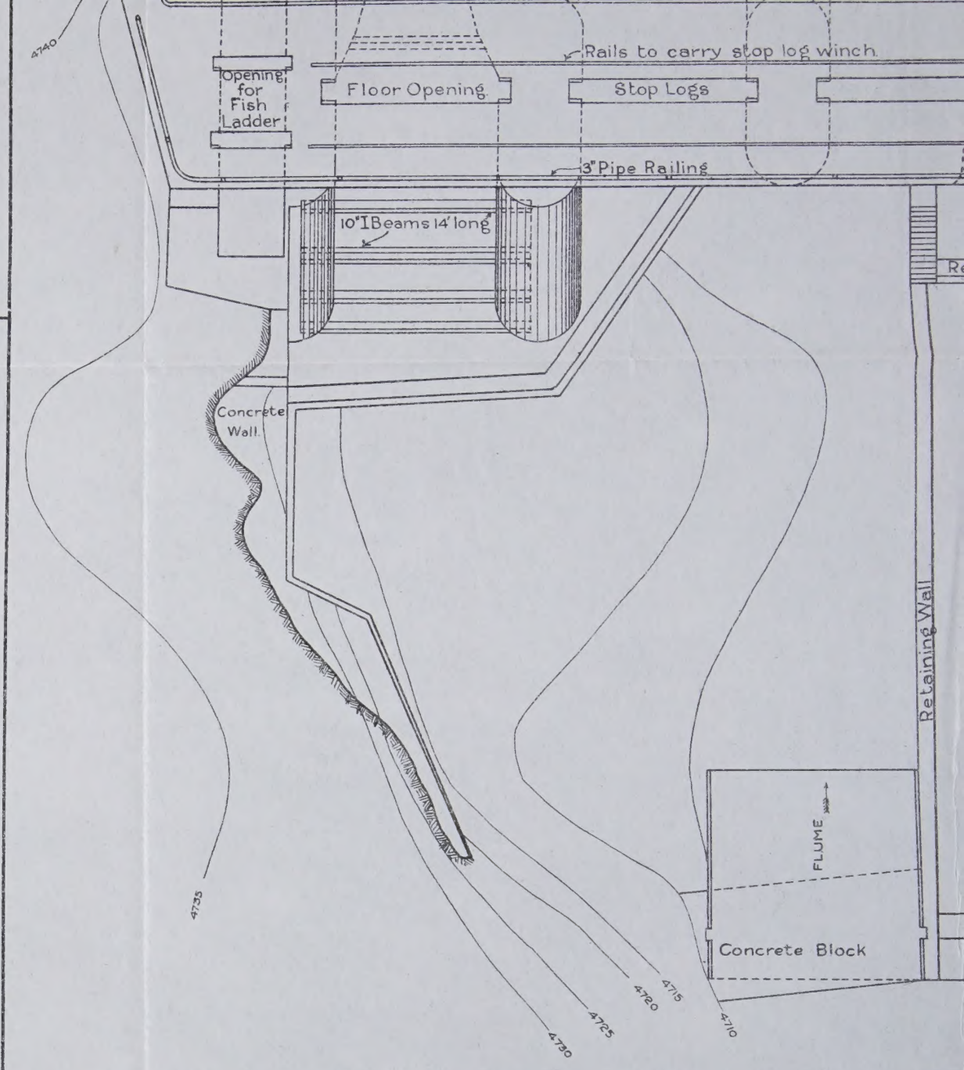


Department of the Interior, Canada.
HONOURABLE W. J. ROCHE, MINISTER.
W. W. CORY, C. M. G. DEPUTY MINISTER.
Water Power Branch
J. B. CHALLIES, SUPERINTENDENT.

CALGARY POWER COMPANY LIMITED.
MINNEWANKA STORAGE DAM
PLAN OF DAM.
Scale of feet.

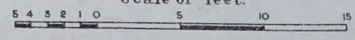

 

 

UAA-1974-169-9/2/7/6/37-017

